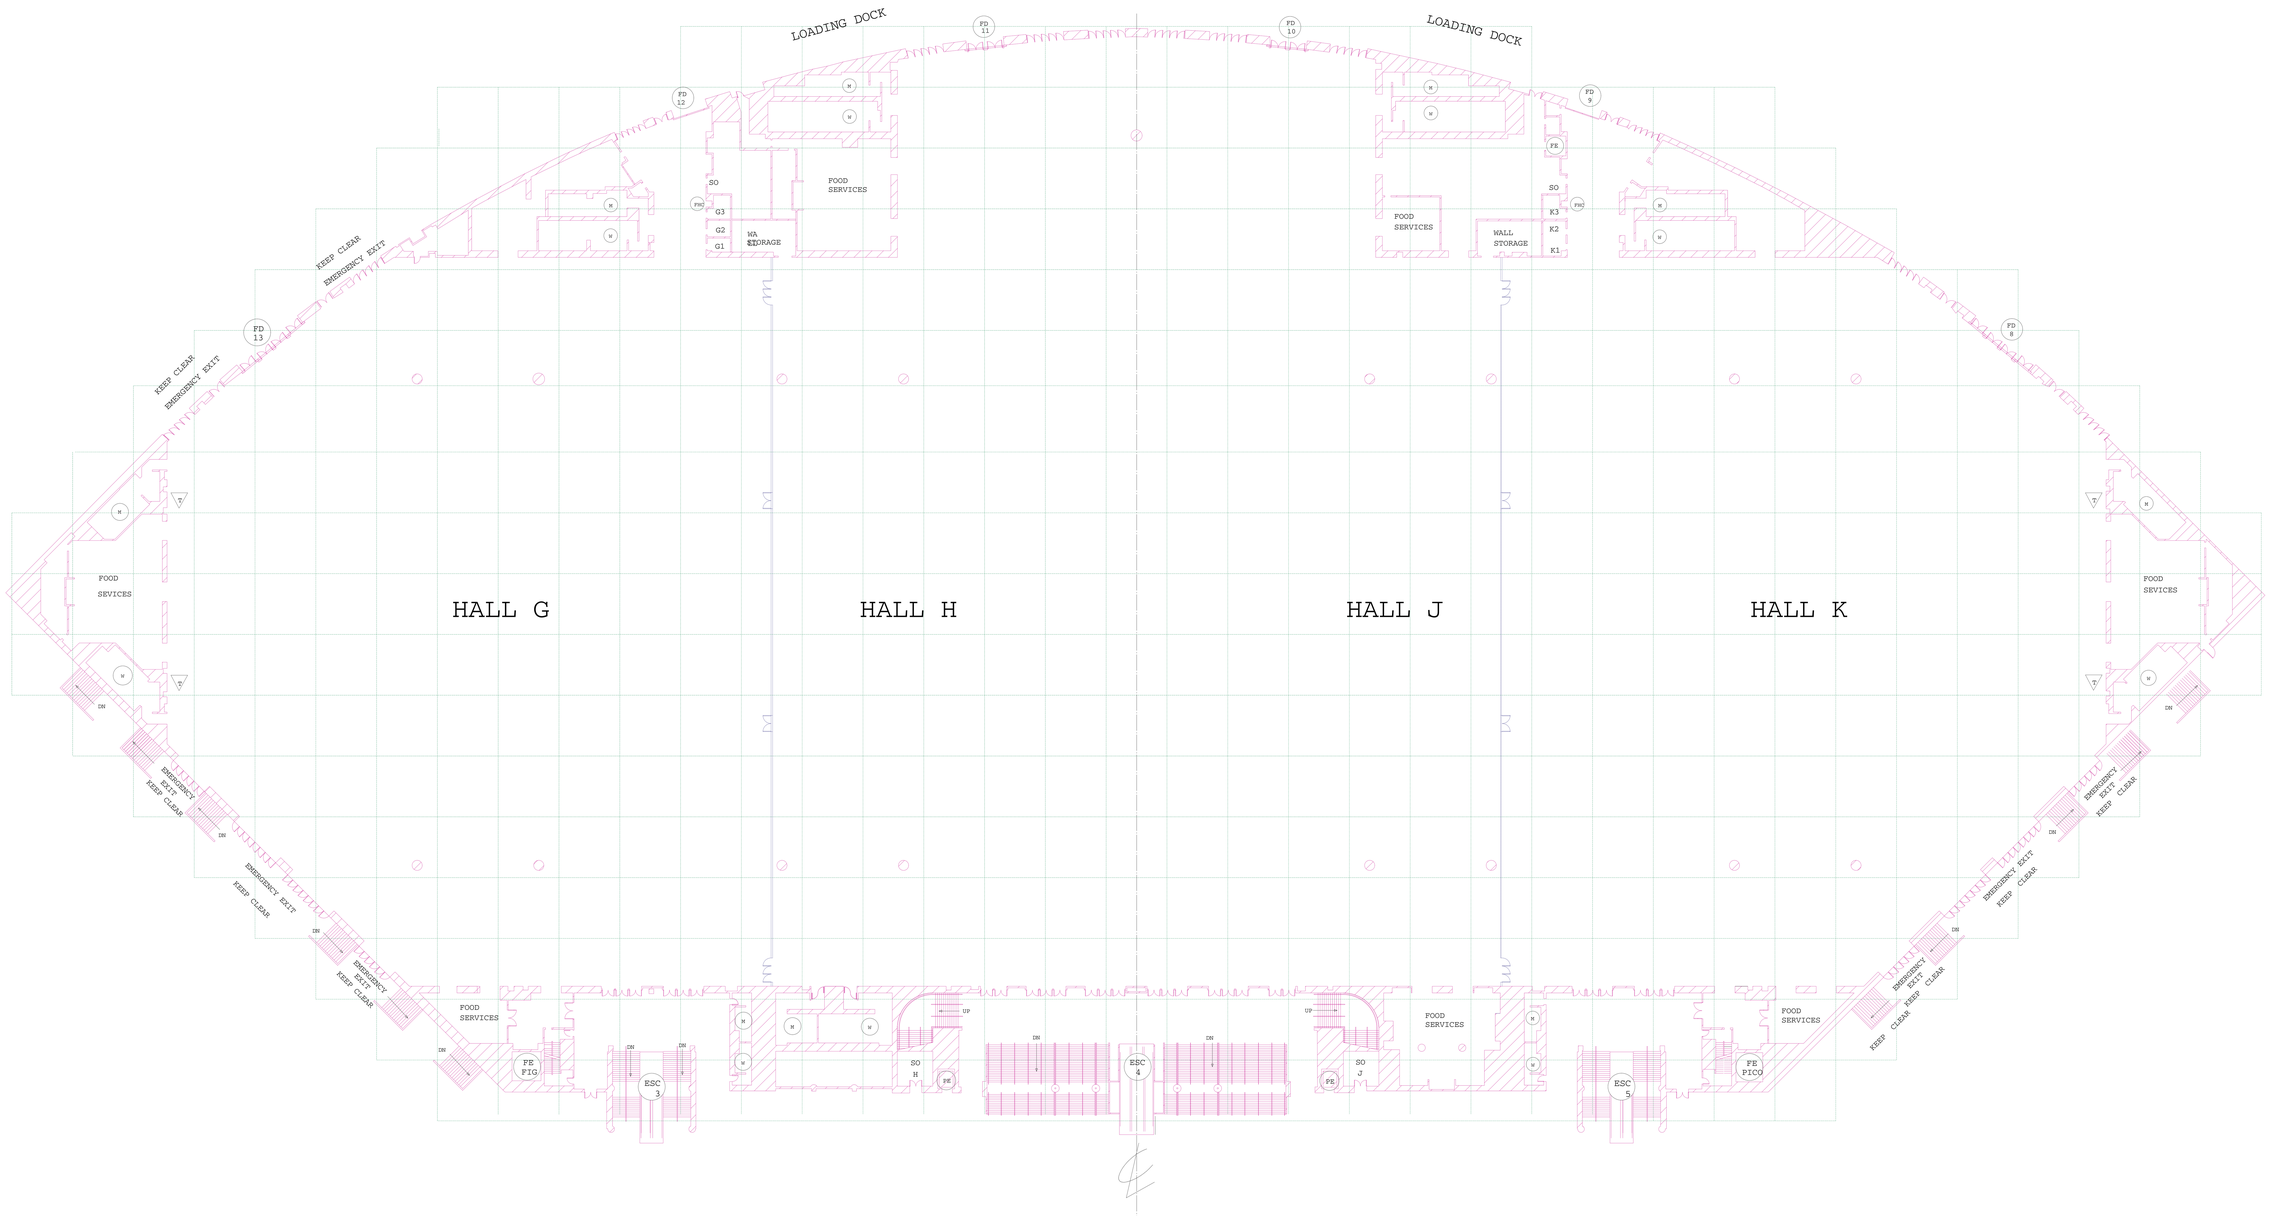

LEGEND

FREIGHT DOORS

FD	7	20'-0" x 14'-0"
FD	8,13	37'-4" x 24'-0"
FD	9-12	17'-4" x 24'-0"

FREIGHT ELEVATORS

ACCESSIBLE FROM

FE FIG — FIGUEROA ST
FE PICO — PICO BL

CAPACITY:	20,000#
ELEV CAR DIM:	9'-0"w x 14'-6"d
ELEV DOOR HEIGHT:	10'-0"

ESCALATORS

ESC	1,2, 4,5	SERVICE TO & FROM SOUTH LOBBY
ESC	3	SERVICE TO & FROM MEETING ROOMS

M — MEN'S RESTROOM

W — WOMEN'S RESTROOM

T — TELEPHONE

PE — PASSENGER ELEVATOR

FE — FREIGHT ELEVATOR

FHC — FIRE HOSE CABINET
KEEP CLEAR AND UNOBSTRUCTED

EXHIBIT HALL DIMENSIONS

HALL	DIMENSIONS	SQUARE FEET	CEILING HEIGHT
G	300' x 360'	96,660	40'
H	180' x 360'/460'	76,785	40'
J	180' x 360'/460'	76,785	40'
K	300' x 360'	96,660	40'
G & H COMBINED	480' x 360'/460'	173,445	40'
J & K COMBINED	480' x 360'/460'	173,445	40'
H & J COMBINED	360' x 360'/460'	153,570	40'
GHJK COMBINED	960' x 360'/460'	346,890	40'

NOTES

HALL COLUMN DIAMETER

—(S)—

FLOOR LOAD

350 lbs PER SQUARE FOOT

Los Angeles Convention C

South Hall

Scale 1/16" = 1'-0"