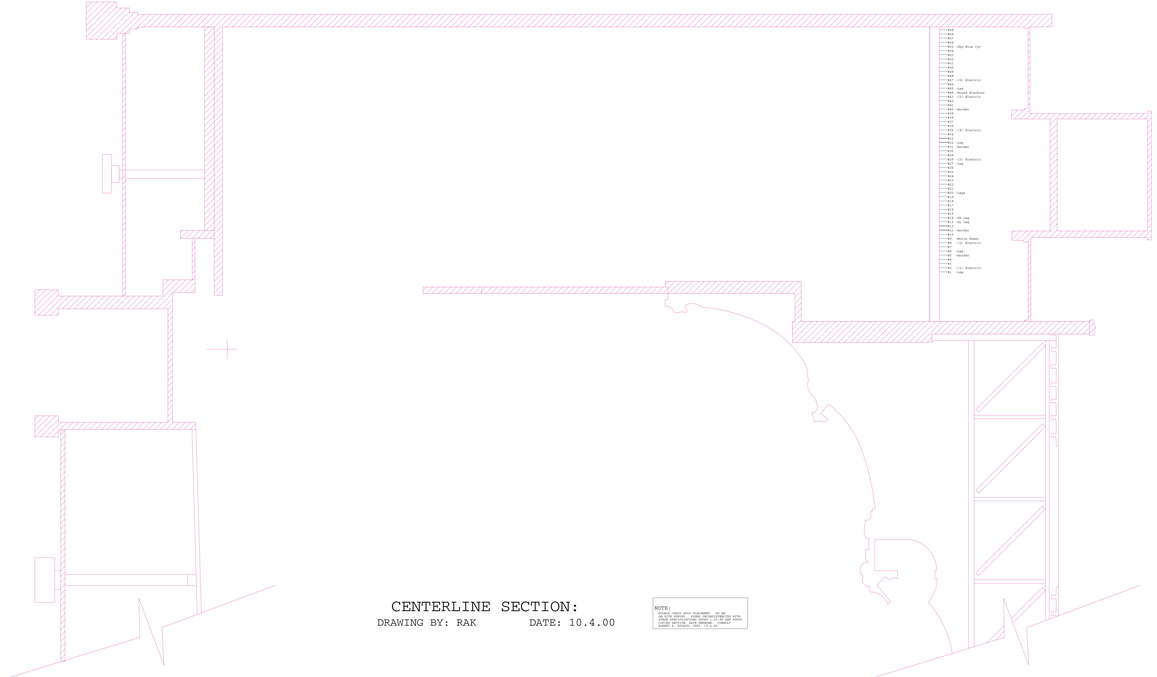

CENTERLINE SECTION:

DRAWING BY: RAK DATE: 10.4.00

NOTE:

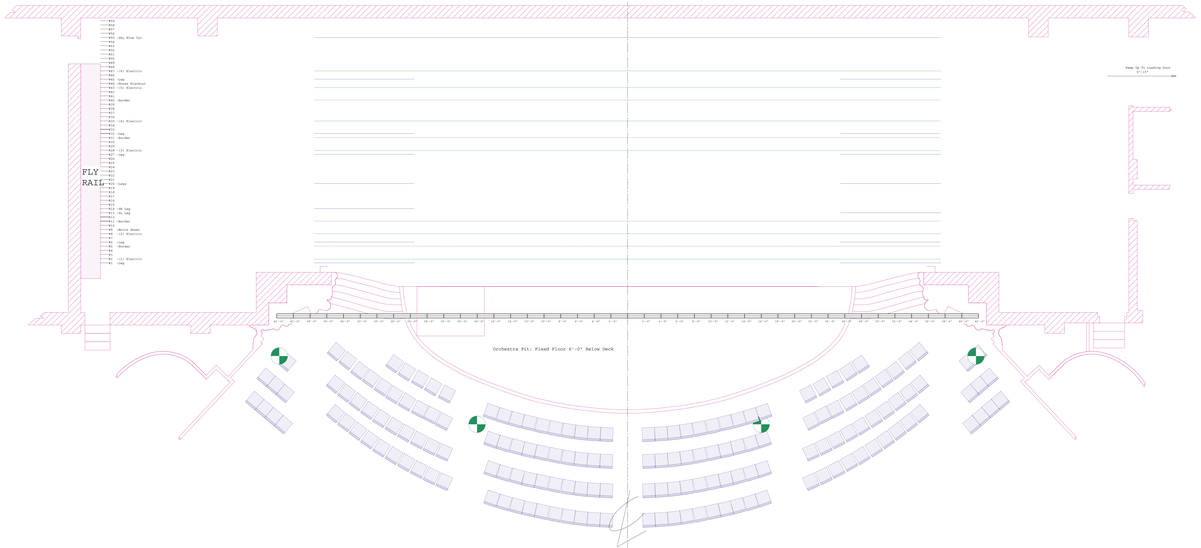

Chicago Theatre

Scale: 1/4" = 1'-0"

Draft : PC/ 00-11-17